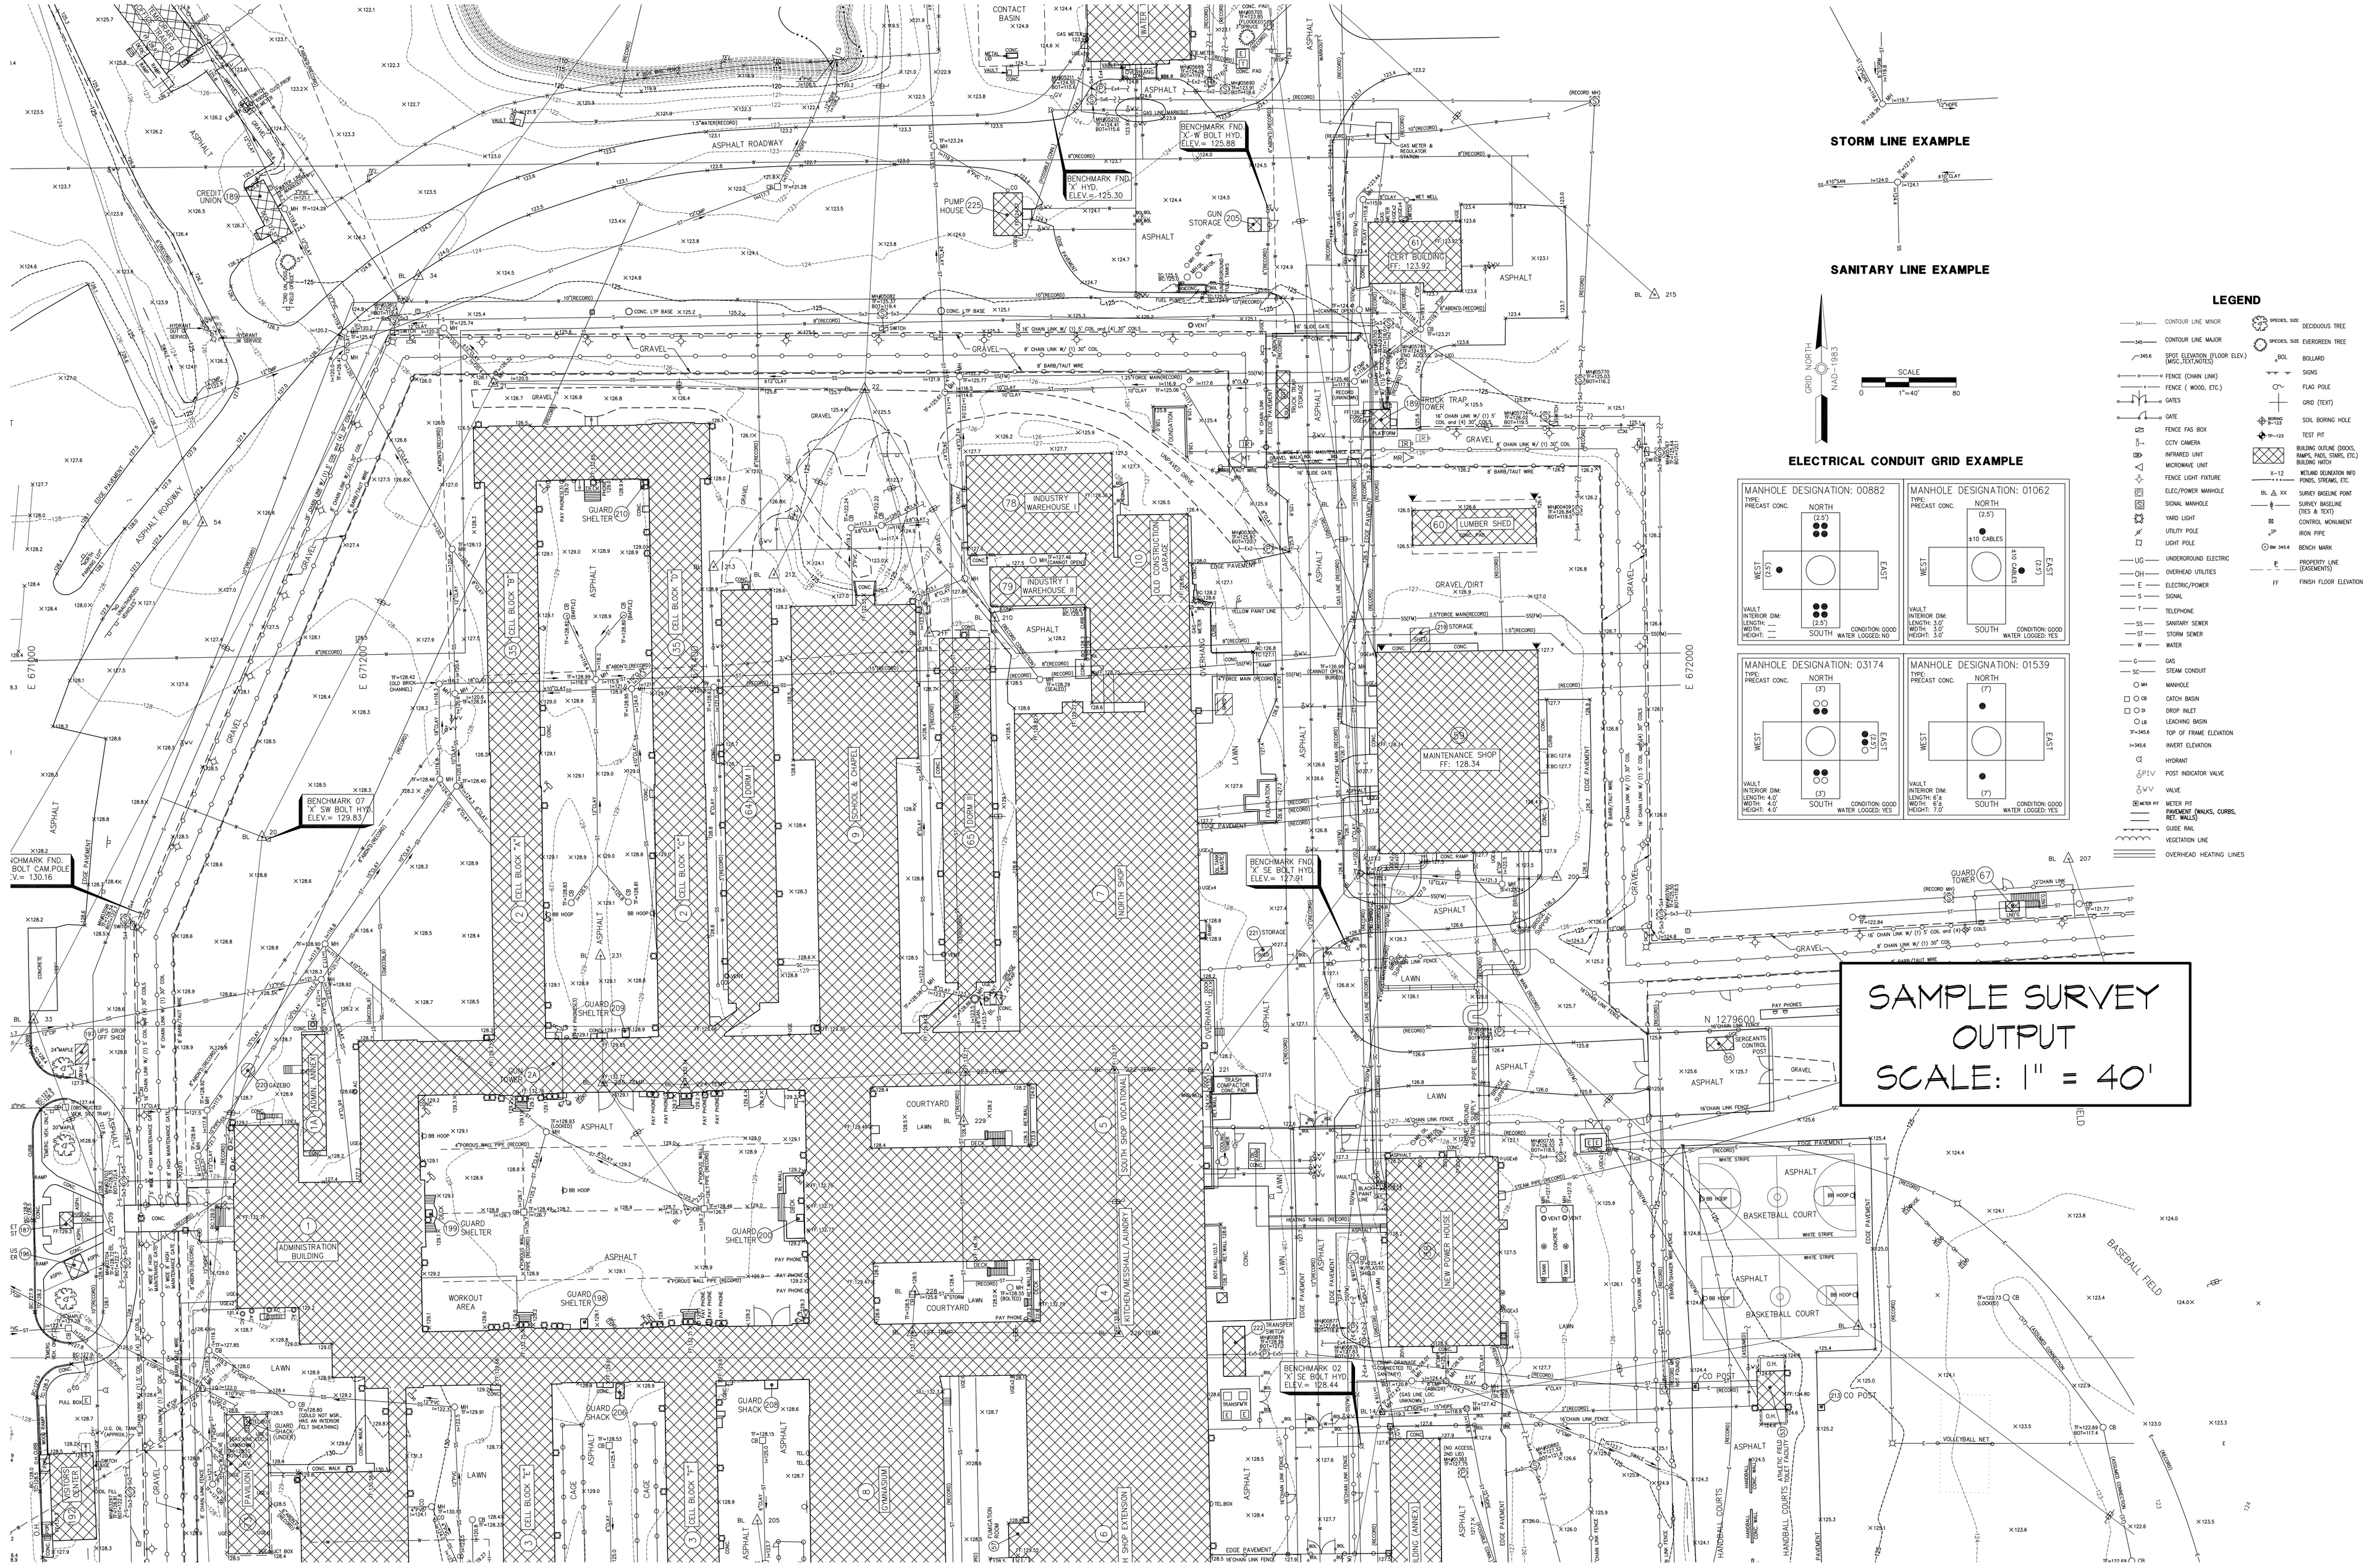

STORM LINE EXAMPLE
SANITARY LINE EXAMPLE
ELECTRICAL CONDUIT GRID EXAMPLE
LEGEND
MANHOLE DESIGNATION: 00882
MANHOLE DESIGNATION: 01062
MANHOLE DESIGNATION: 03174
MANHOLE DESIGNATION: 01539
SAMPLE SURVEY OUTPUT
SCALE: 1" = 40'
BENCHMARK FND. 'X' HYD. ELEV.= 125.30
BENCHMARK FND. 'X'-W BOLT HYD. ELEV.= 125.88
BENCHMARK 07 'X' SW BOLT HYD. ELEV.= 129.83
BENCHMARK FND. 'X' SE BOLT HYD. ELEV.= 127.91
BENCHMARK 02 'X' SE BOLT HYD. ELEV.= 128.44
ADMINISTRATION BUILDING
WORKOUT AREA
BASKETBALL COURT
BASEBALL FIELD